COMFIRMATION:

NAME :
UNITS :
NRIC :
DATE:

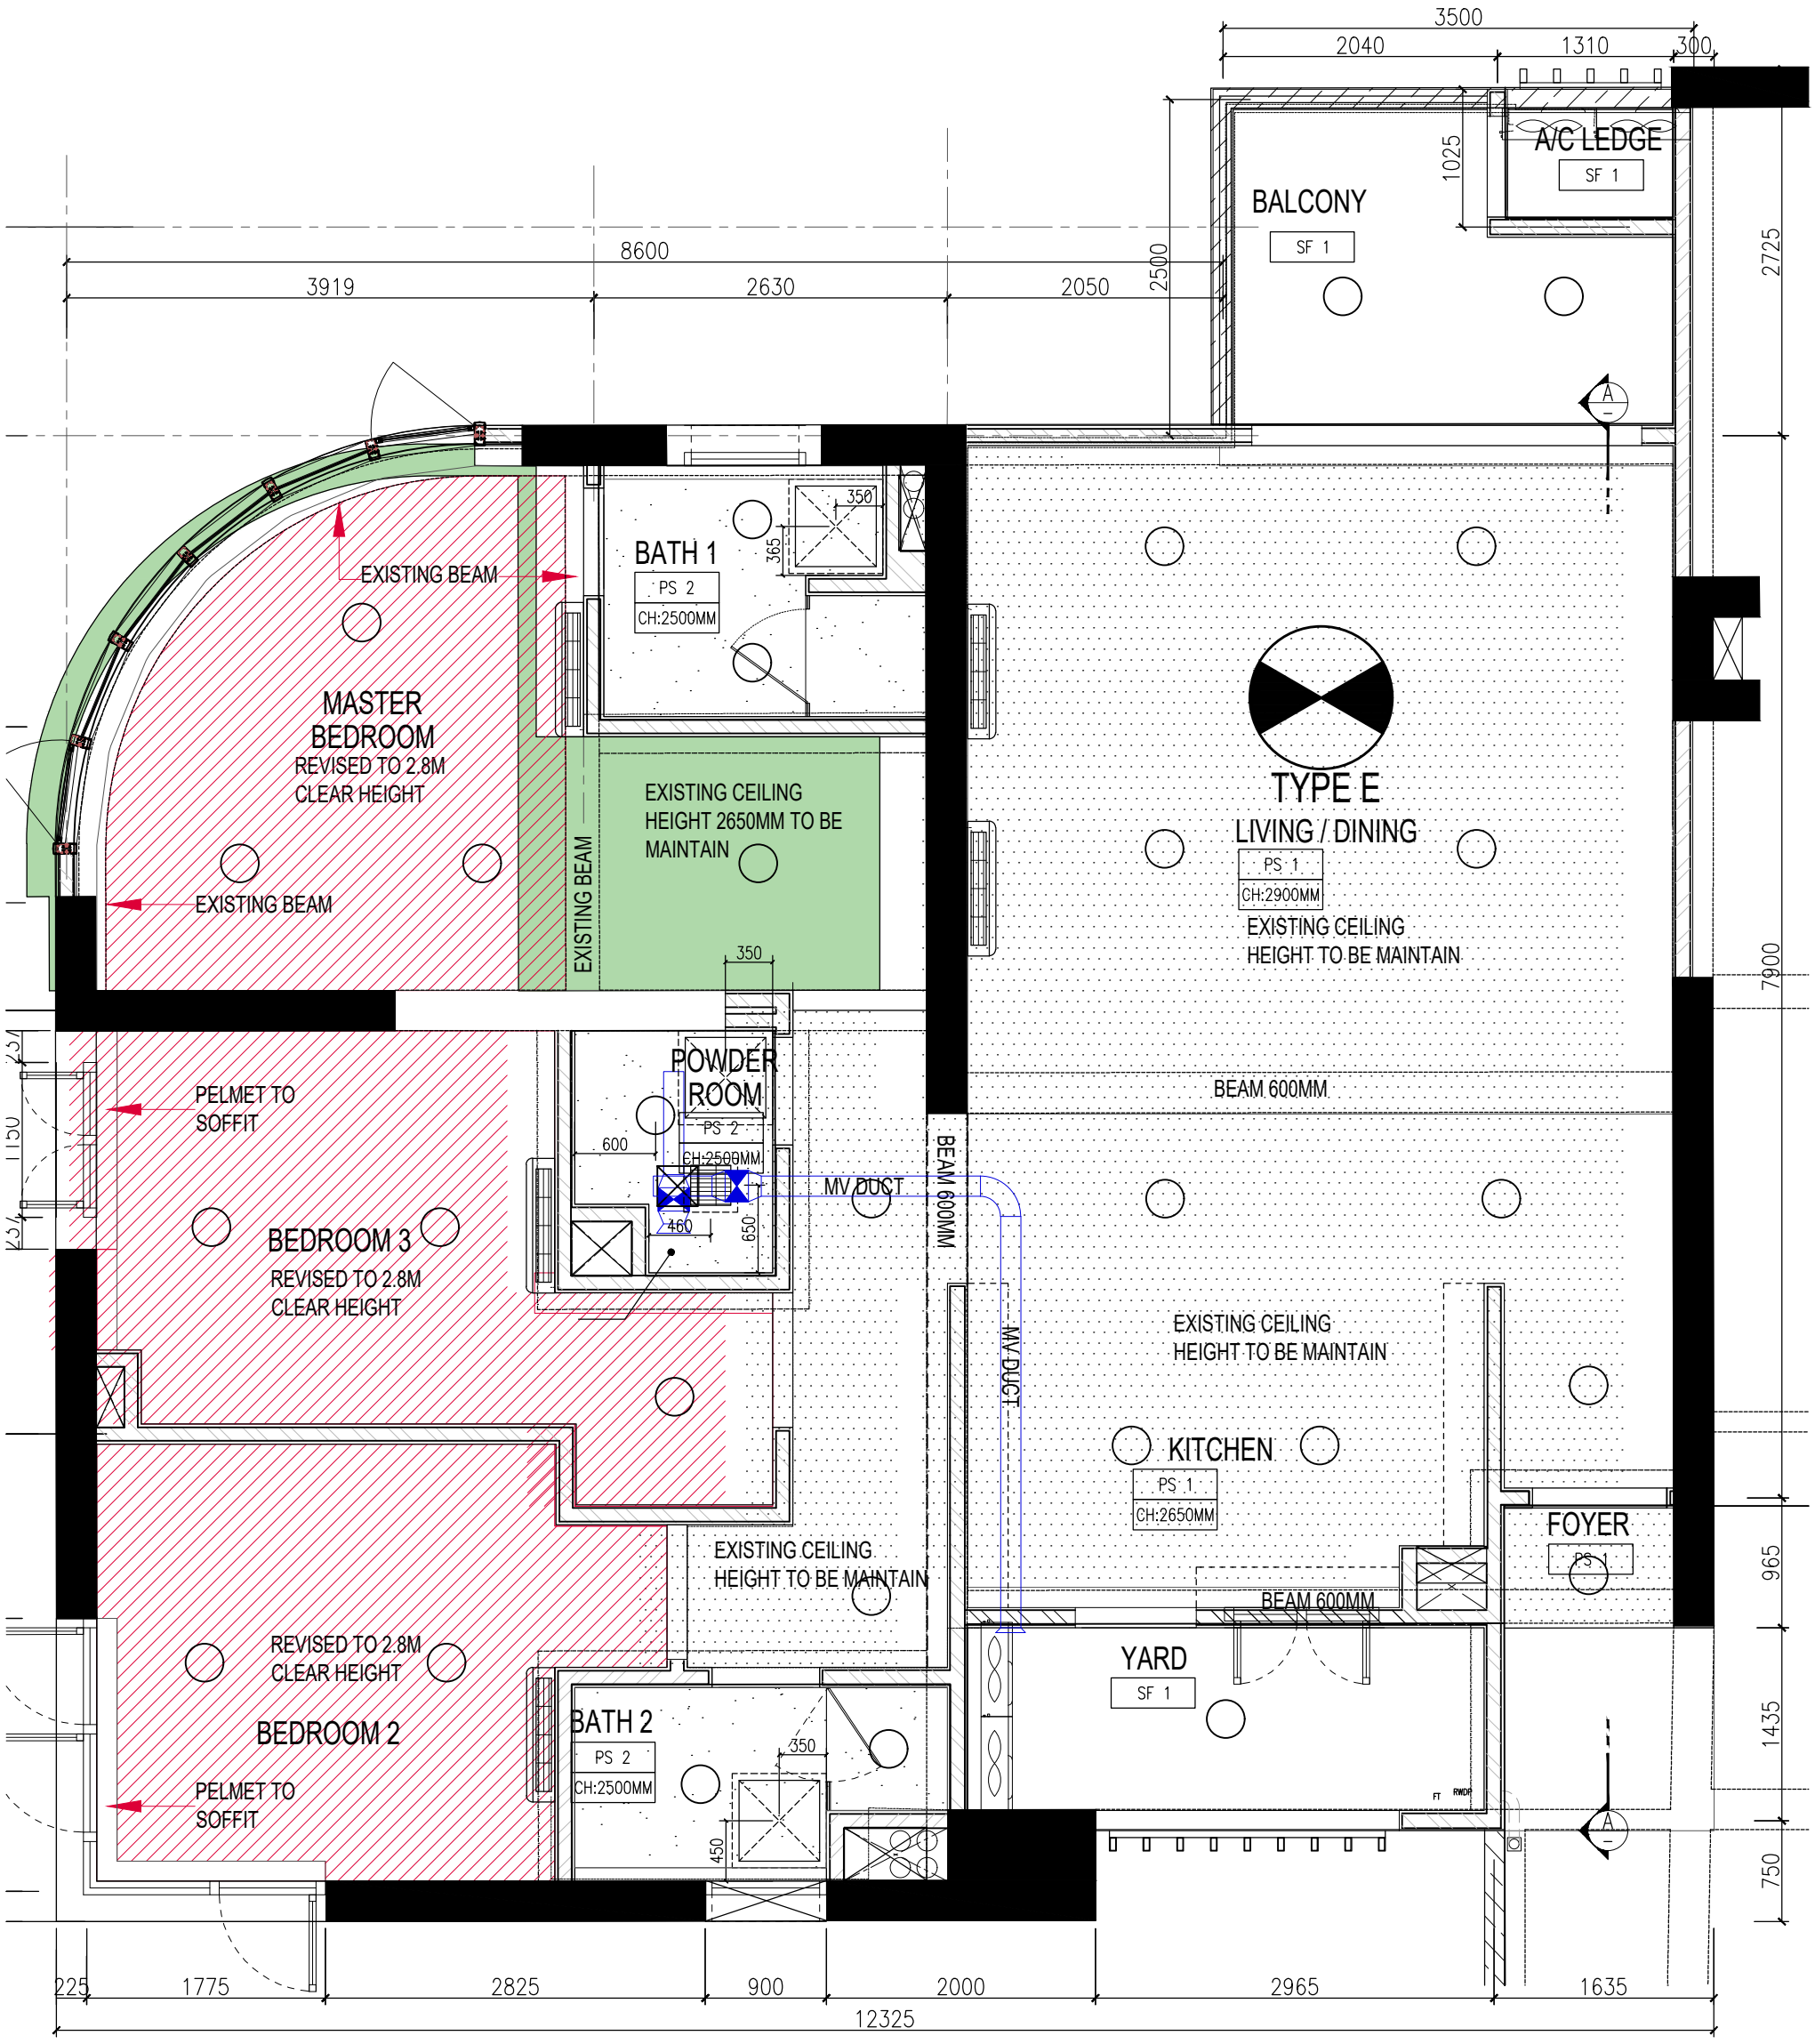

1
00–00
FLOOR PLAN (TYPE E)
1 : 50