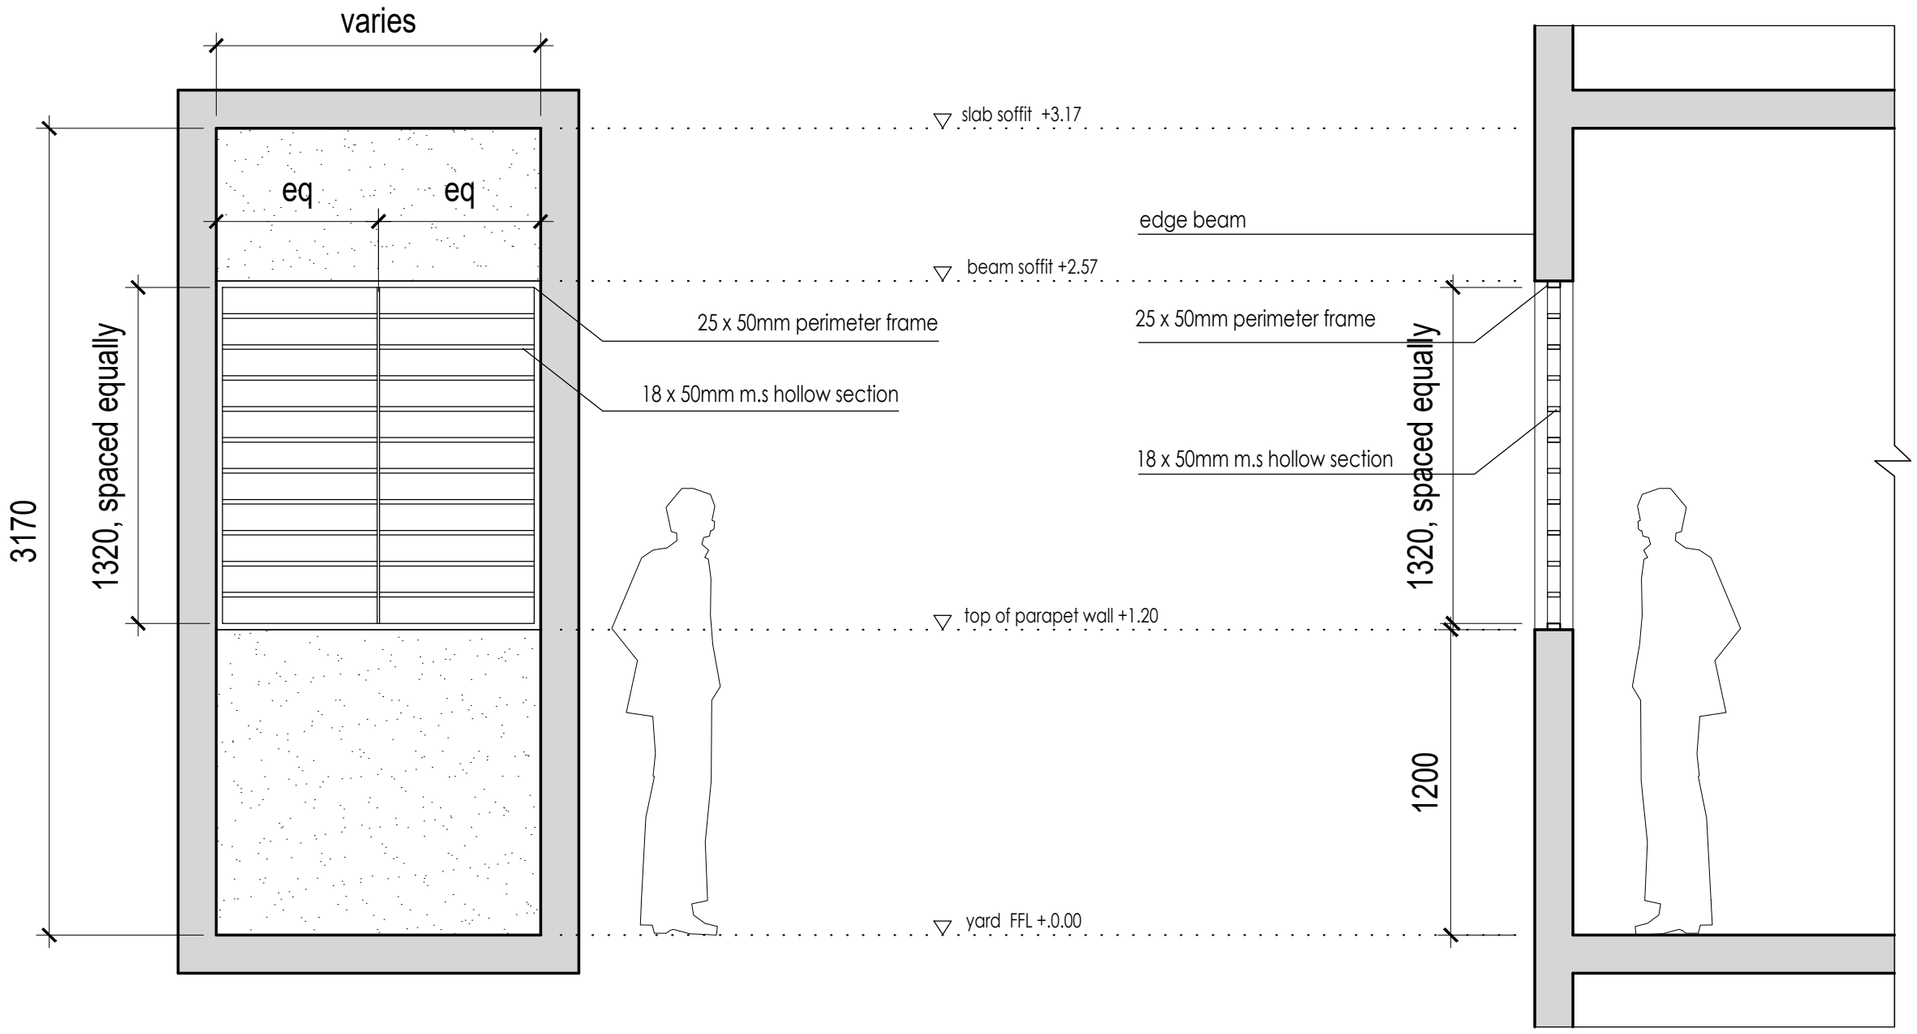

elevation

section

Notes:
1. Grille shall be painted in SK Gloss 695.

architects 61 sdn bhd

Yard Grille of Unit A2a / A3

16 april 2018