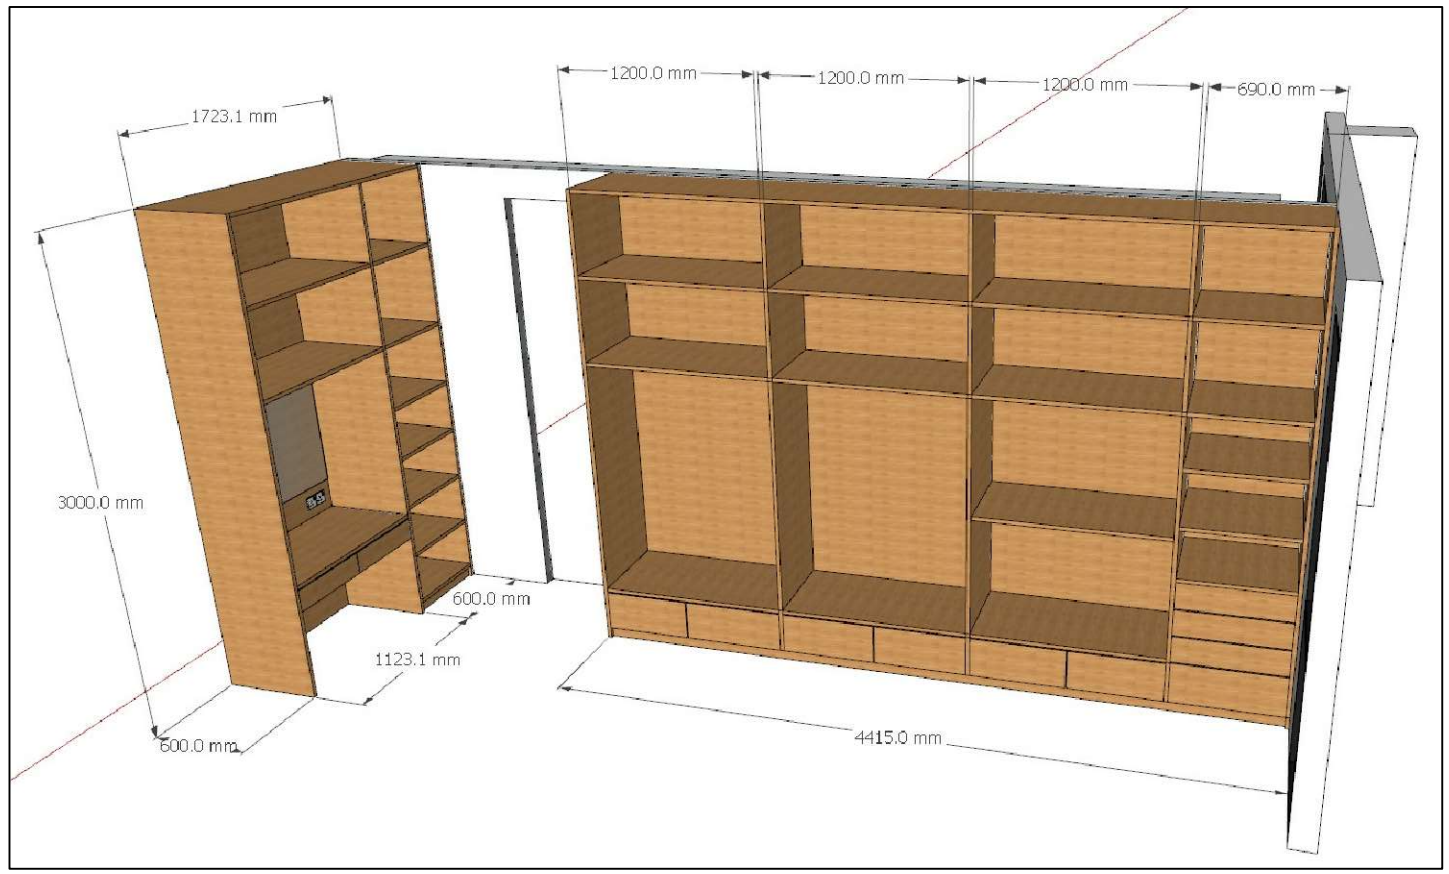

INTERIOR VIEW

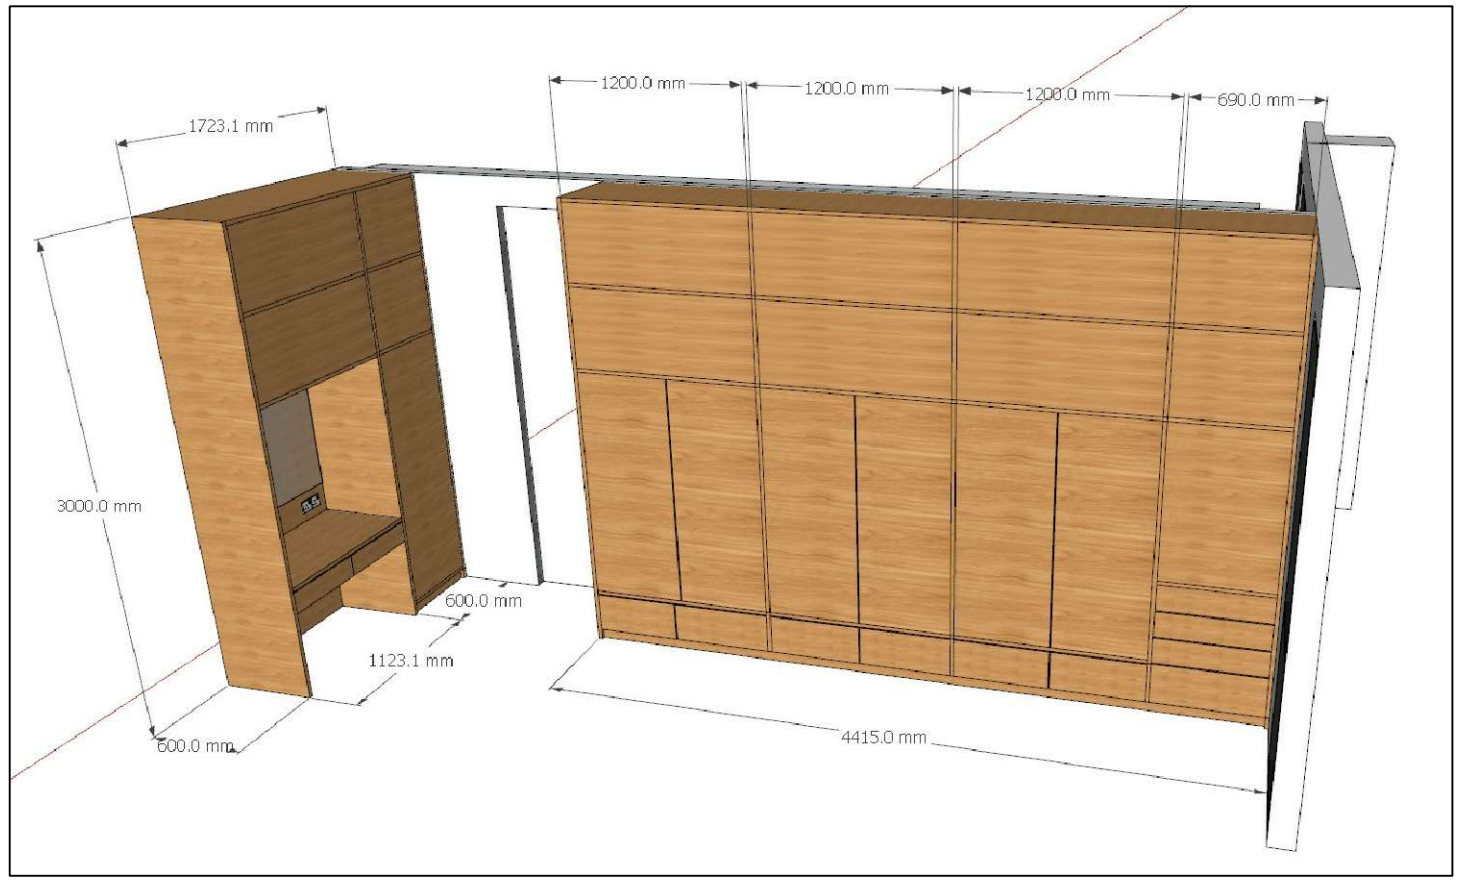

EXTERIOR VIEW

PRELIMINARY DRAWING

NOTE :

1. This drawing and all design may not be used without written authorization.
2. Contractor to verify all site dimensions.
3. Figured dimensions shall be taken in preference to scaled dimensions and any scaling of the drawing of the dimensions will be at contractor's risk.

Project title:

PROPOSED INTERIOR DESIGN WORKS OF 2 STOREY HOUSE AT 10, GAMUDA KEMUNING 25.7, TELOK PANGLIMA GARANG, 42500 SELANGOR

Client:

MR. ALVIN CHEAH

Main Contractor :

M&E Contractor :

Interior Design Consultant:

SIGNDECO STUDIO

SIGNDECO CREATIVE WORKS
INTERIOR DESIGN & PHOTOGRAPHY

No.	PINDAAN	TARIKH
	-	-
	-	-
	-	-
	-	-

Drawing title:

WALK IN WARDROBE

UKURAN	N.T.S
TARIKH	28 MAC 22
DILUKIS	RIDHUAN
DISEMAK	